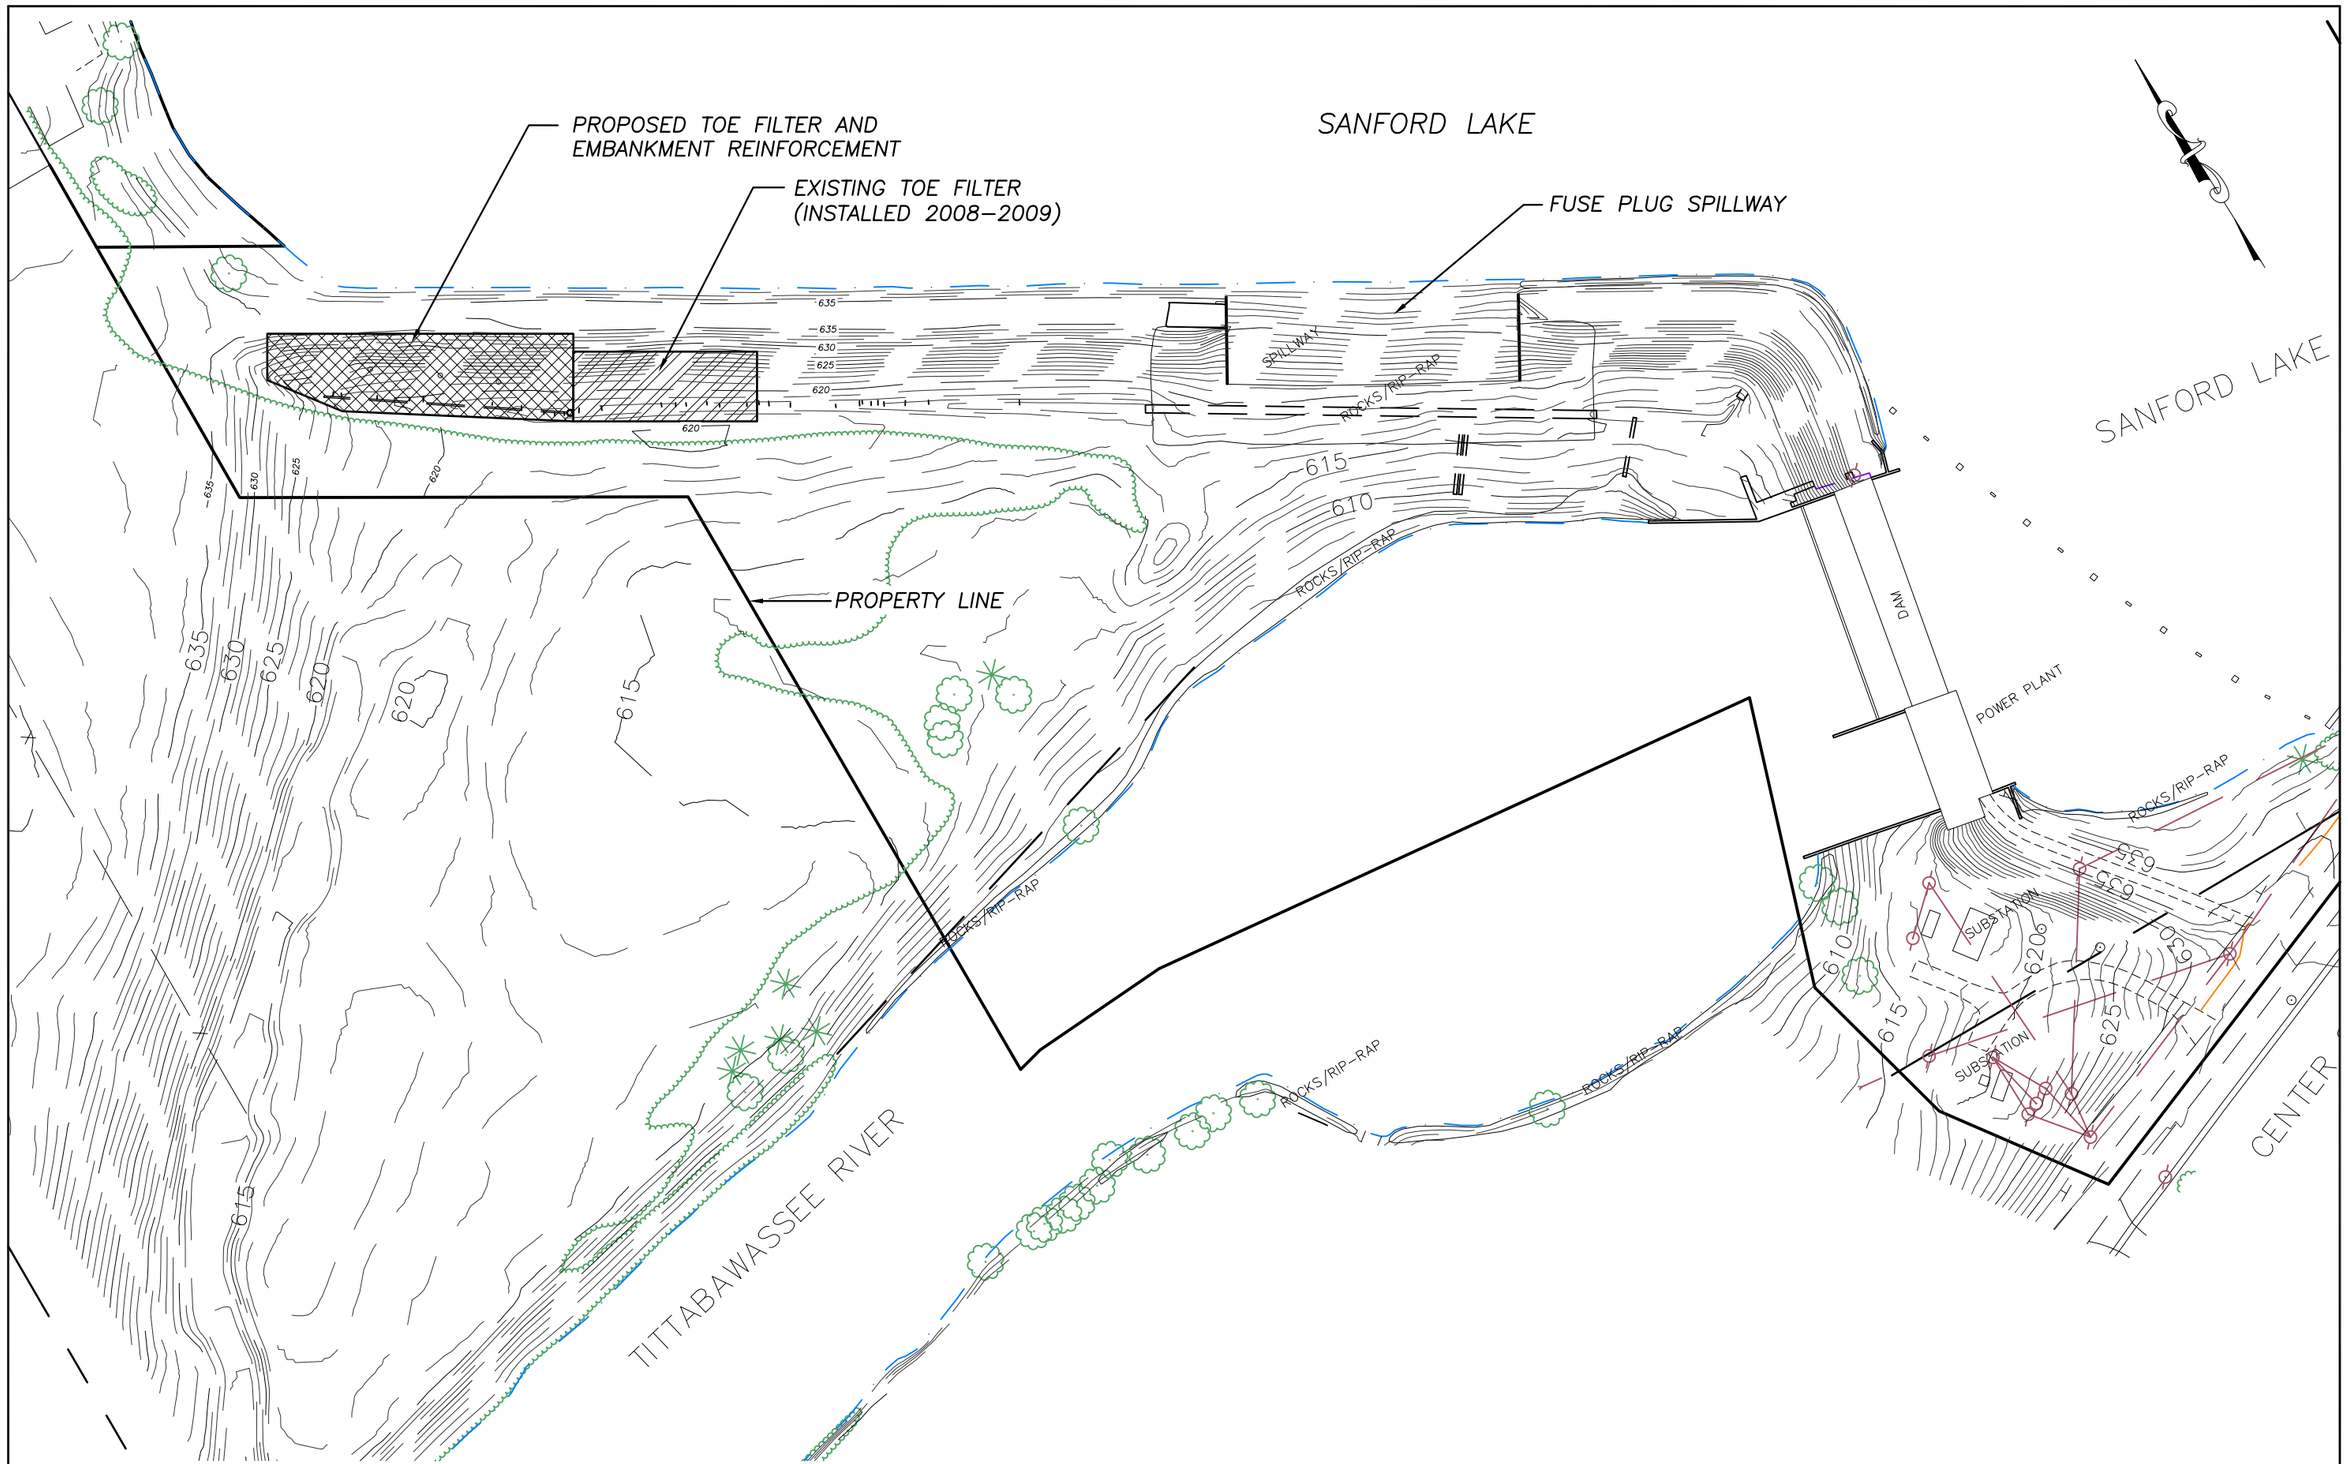

SANFORD DAM SITE PLAN

SCALE: 1"= 100'

BOYCE HYDRO, LLC

Lee W. Mueller, Architect
Co-Member Manager
Frank O. Christie, P.E.
General Manager

PO BOX 15
6000 S–M30
EDENVILLE, MI 48620
(989) 689–3161

LICENSE STAMP

CONSULTANT

REVISIONS

NO.	DATE	BY
DESCRIPTION		

PROJECT

BOYCE HYDRO POWER LLC
FERC PROJECT
P–2785

OWNER

BOYCE HYDRO POWER LLC
PO BOX 15
EDENVILLE, MI 48620
989–689–3161

DRAWING TITLE

SANFORD DAM
PROPOSED TOE FILTER

FILE	Sanford Toe Filter
SCALE	AS NOTED
DRAWN	MDF
CHECKED	FOC
DATE	08/10/2010

DRAWING NO.

11100